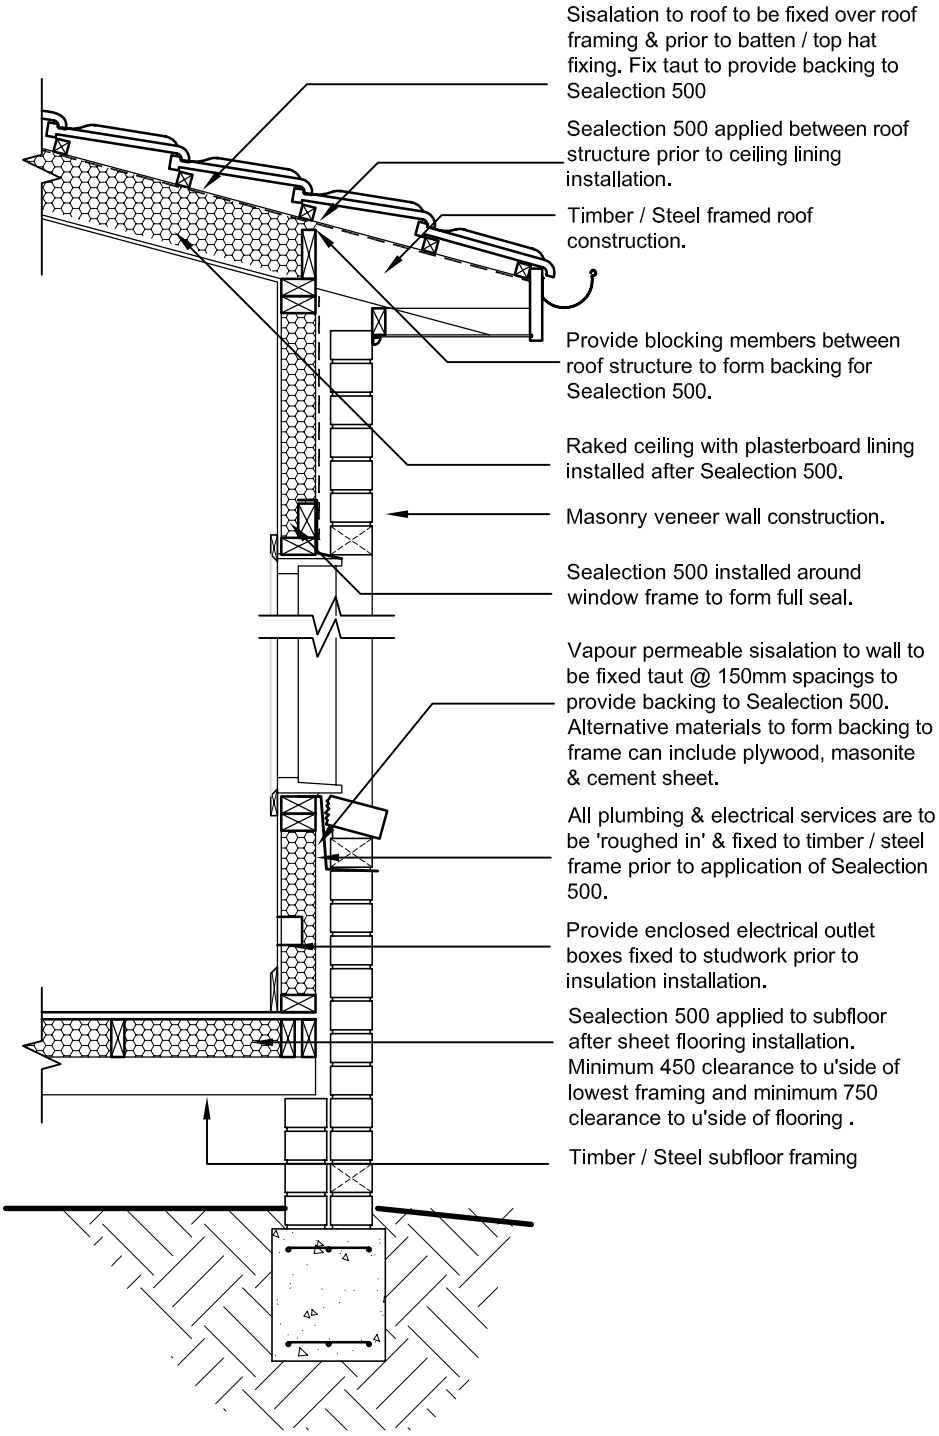

Timber / Steel subfloor & masonry veneer construction

Scale 1:20

SEALECTION™500 Spray Foam Insulation

insulfoam solutions