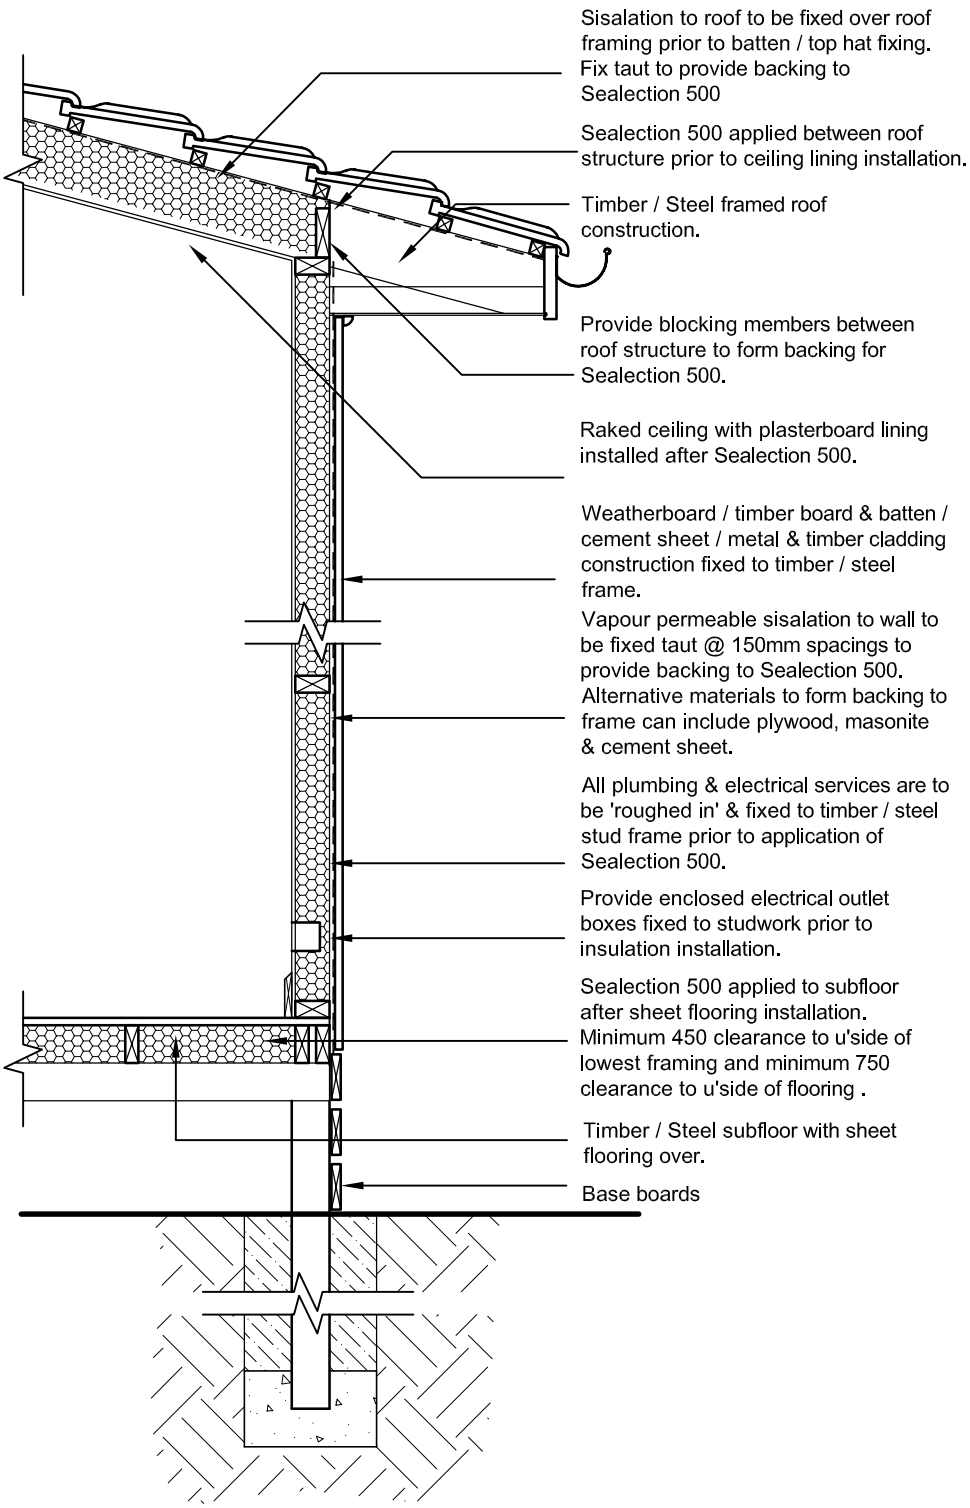

Timber/ Steel subfloor & lightweight cladding construction

Scale 1:20

SEALECTION™500 Spray Foam Insulation

insulfoam solutions